



PA-2017 REV 6

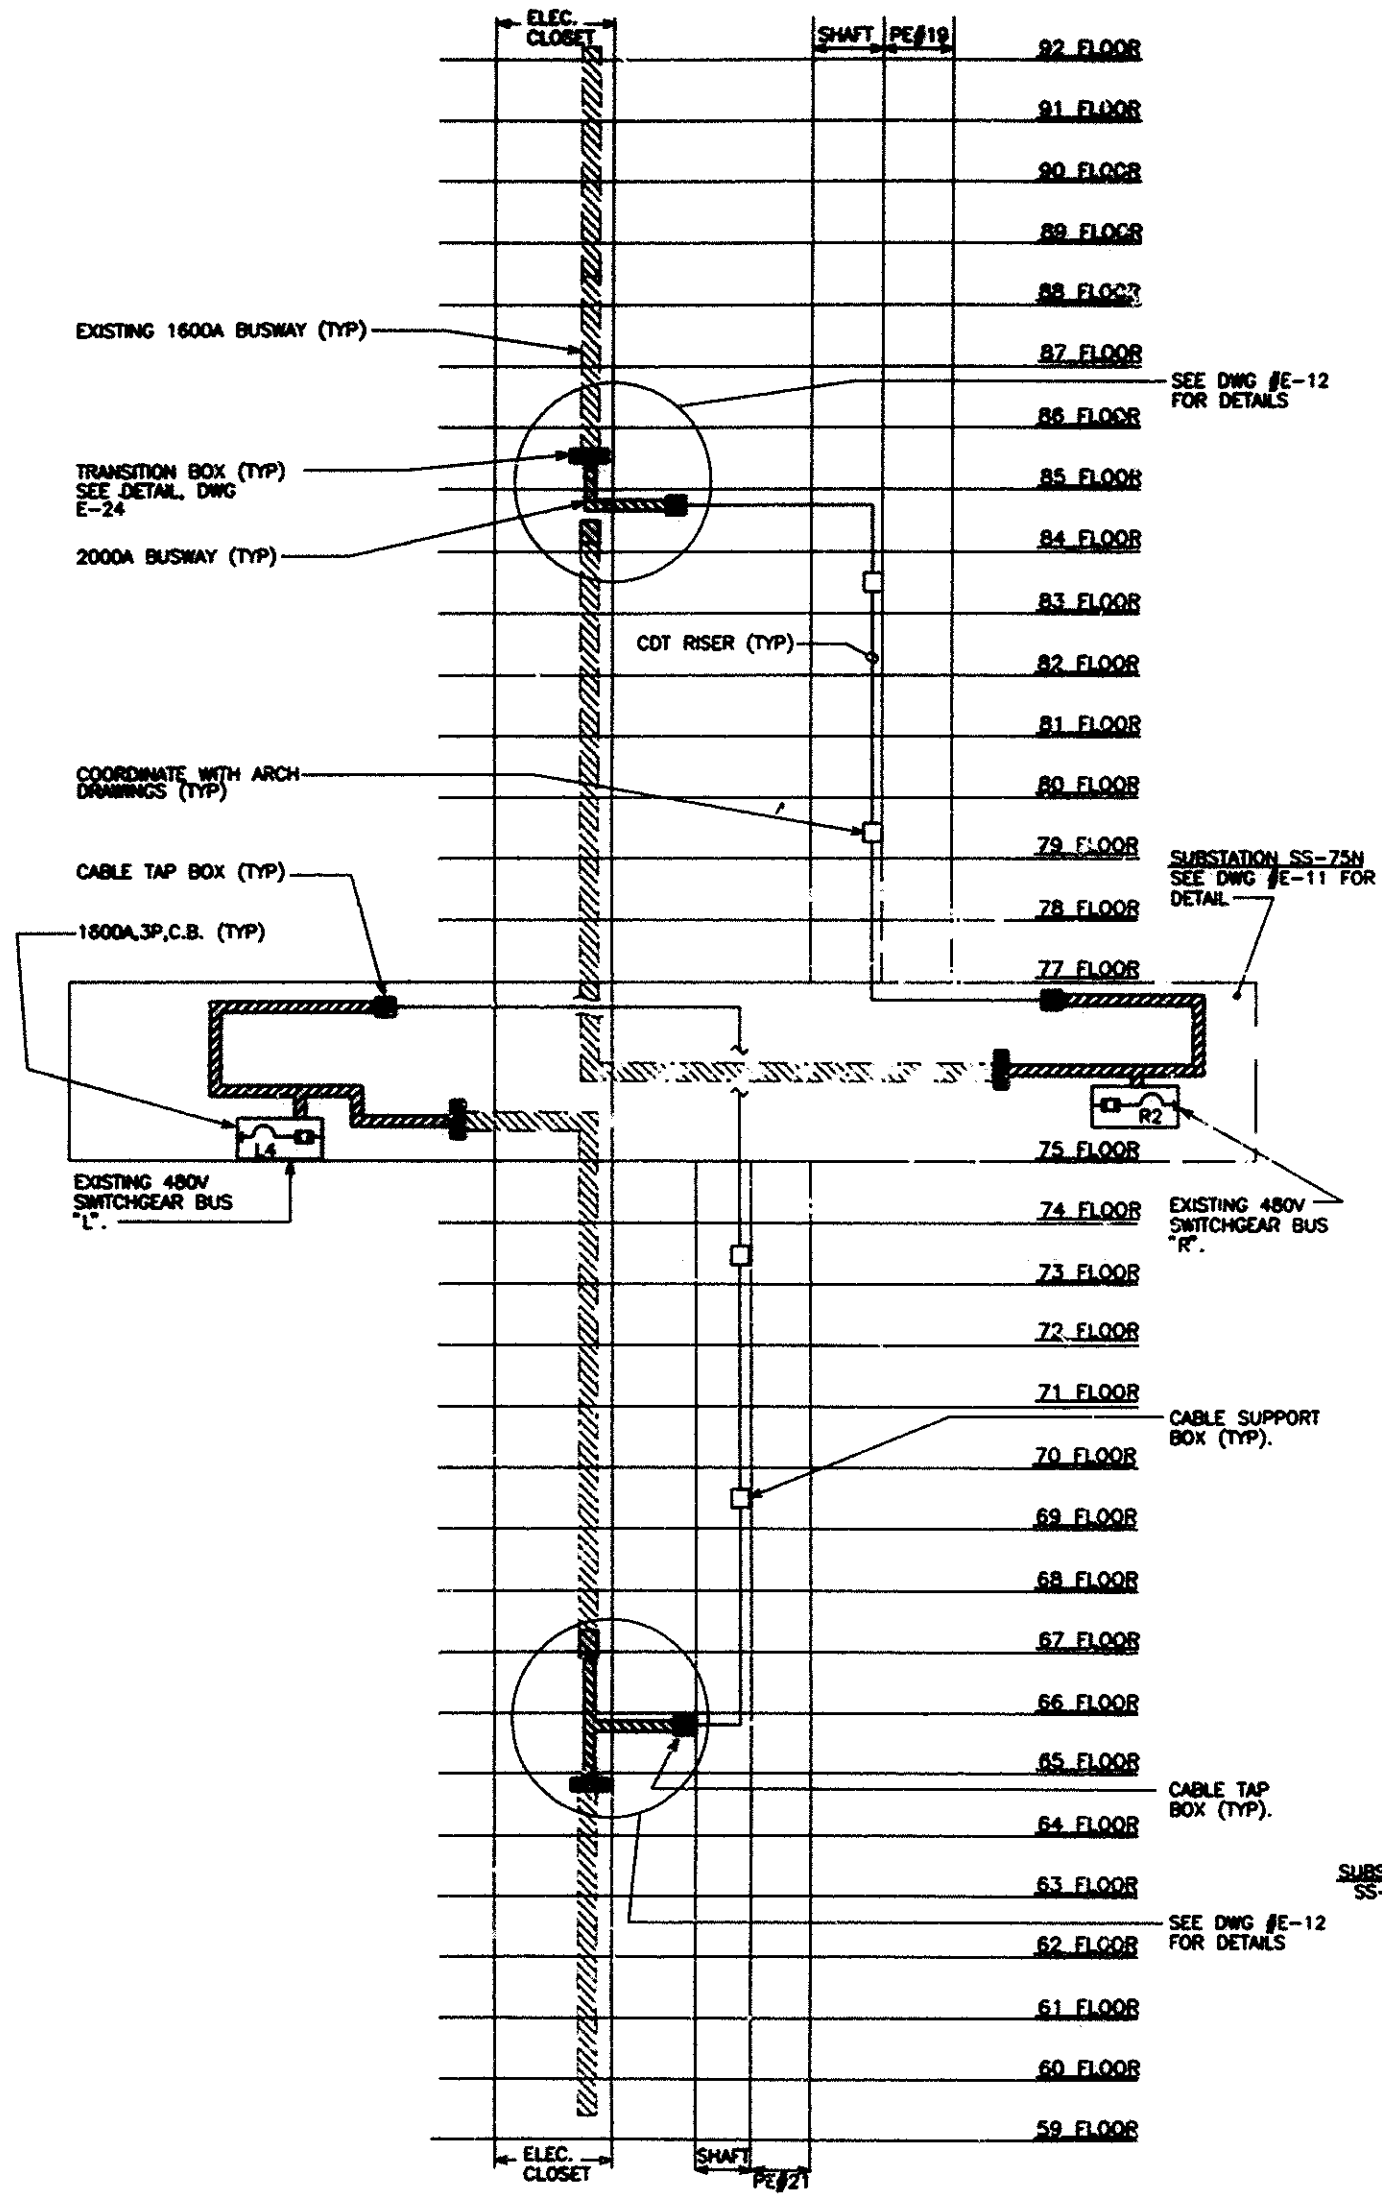

NORTH PART RISER - FLOORS 59 TO 92
SUBSTATION SS-75N

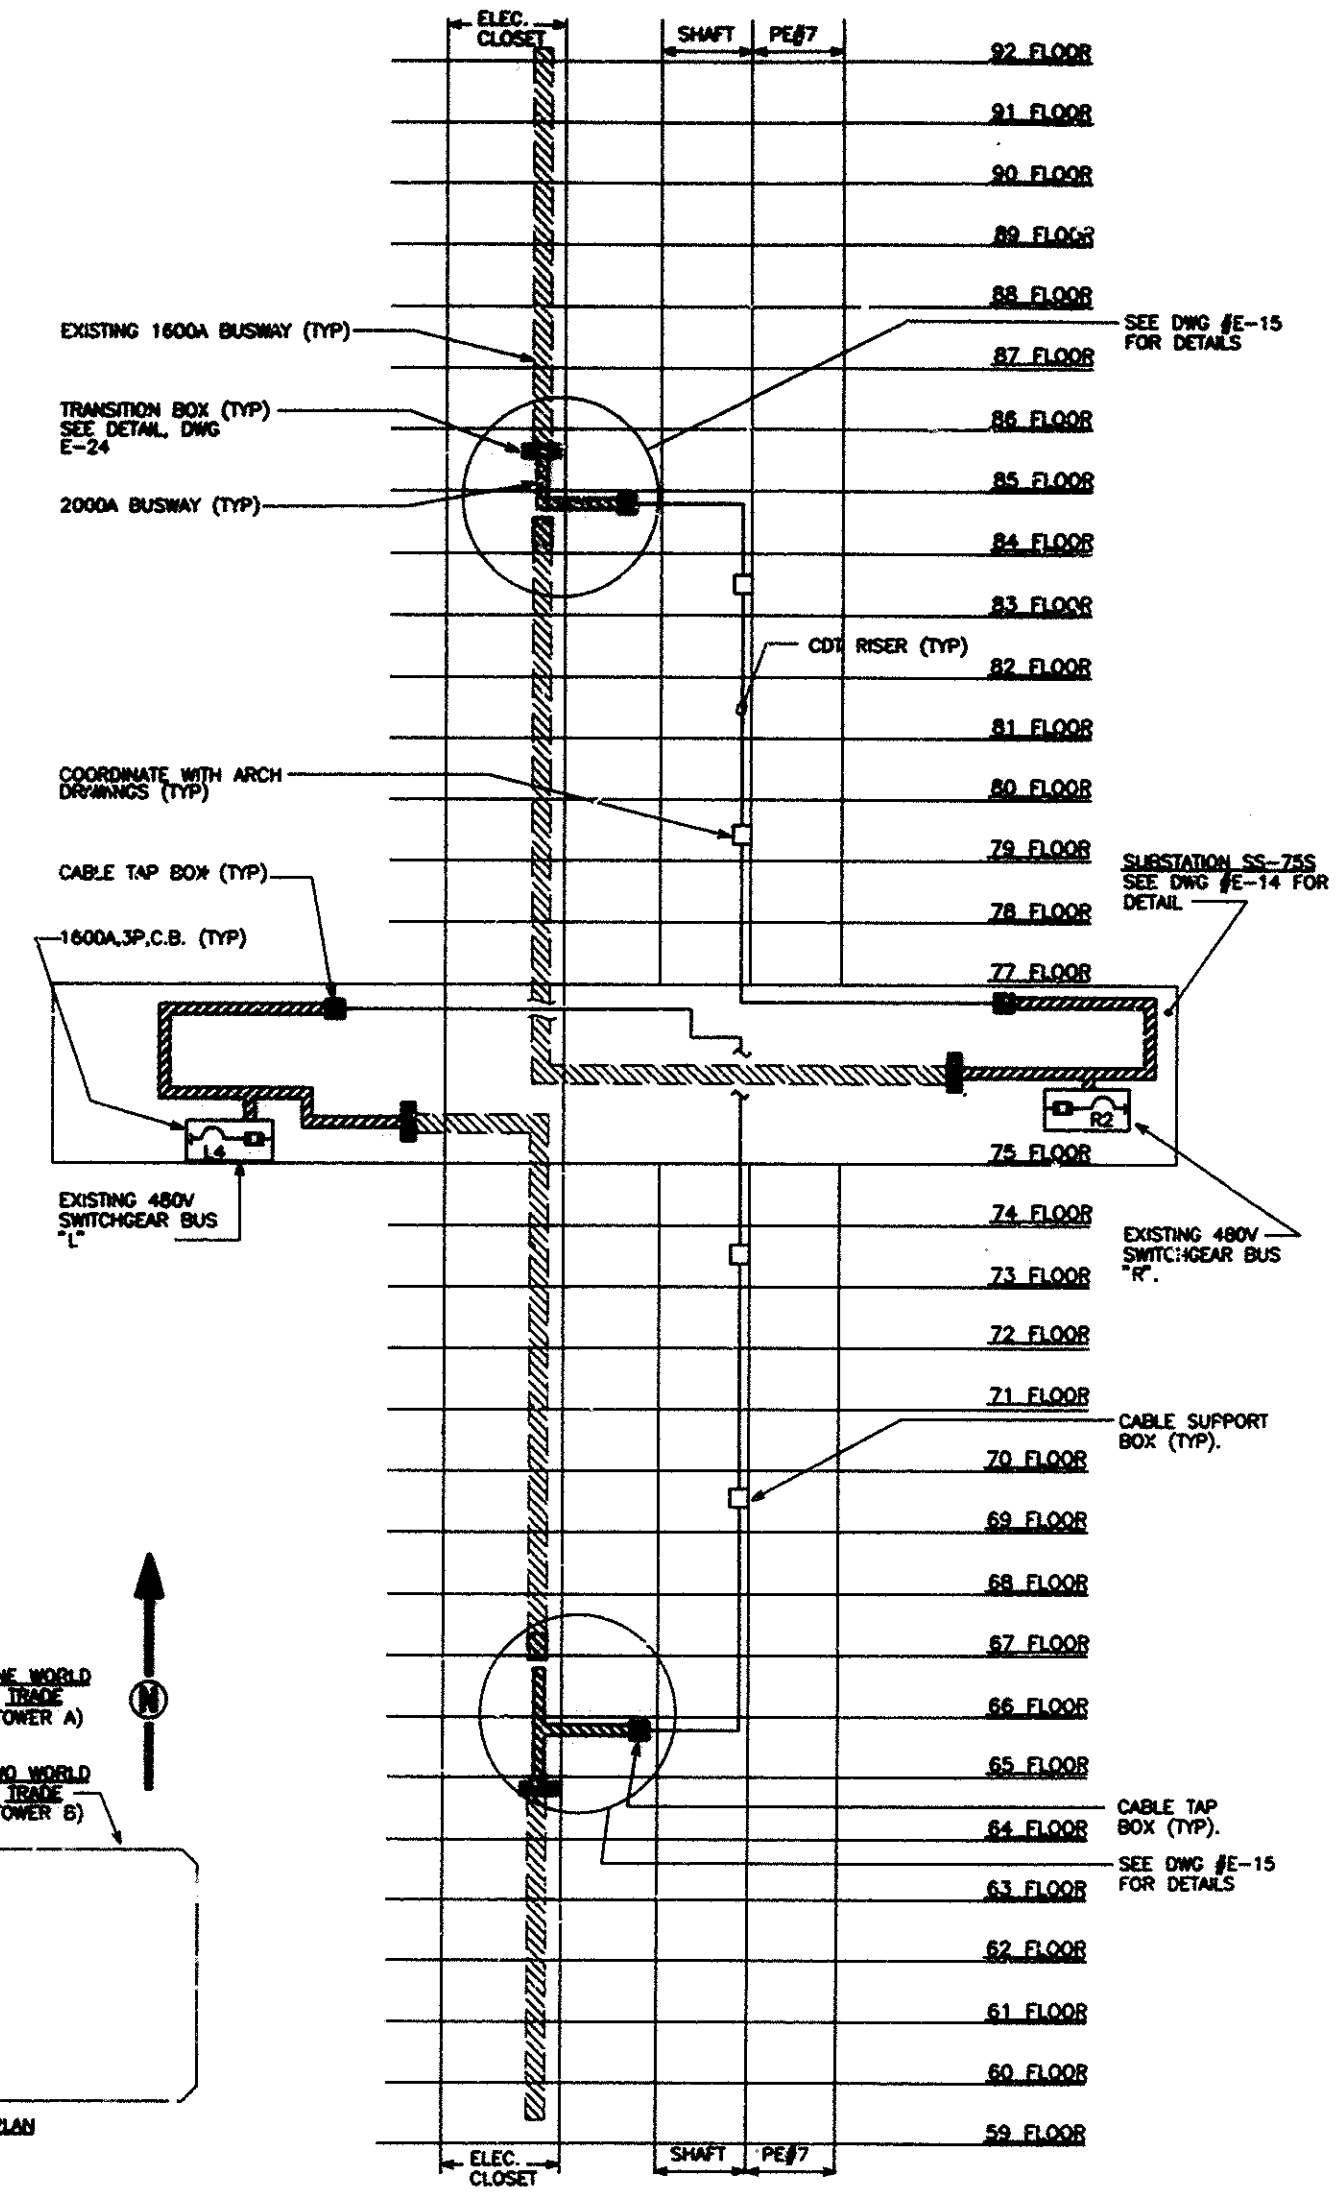

SOUTH PART RISER - FLOORS 59 TO 92
SUBSTATION SS-75S

Sheet 33 of 41

THE PORT AUTHORITY OF NY & NJ

James J. Zuck
Engineering Program Manager

EDWARDS AND ZUCK, P.C.
CONSULTING ENGINEERS
330 West 42nd Street, New York, NY 10036
212-726-3400
© 1992 Edwards and Zuck, P.C.

Stamp: FRANCIS J. ZUCK, ELEC. ENGINEER, No. 50117

3/15/01 Drawings of Record
No. Date Revision Approved

The World Trade Center
Electrical/HVAC
Upgrade Program

LOW VOLTAGE DISTRIBUTION
ONE WTC ELECTRICAL
SUBSTATION SS-75N & SUBSTATION SS-75S

RISER DIAGRAM

This drawing subject to conditions in contract. All inventions, ideas, designs and methods herein are reserved to Port Authority and may not be used without its written consent.

| CJ/CADD | MW/CADD | FJK |
|-------------|----------|------------|
| Designed by | Drawn by | Checked by |

Date 10/4/93 Scale NONE
Contract Number Drawing Number
WTC-804.041 E-16

FILE NAME : PATED27P